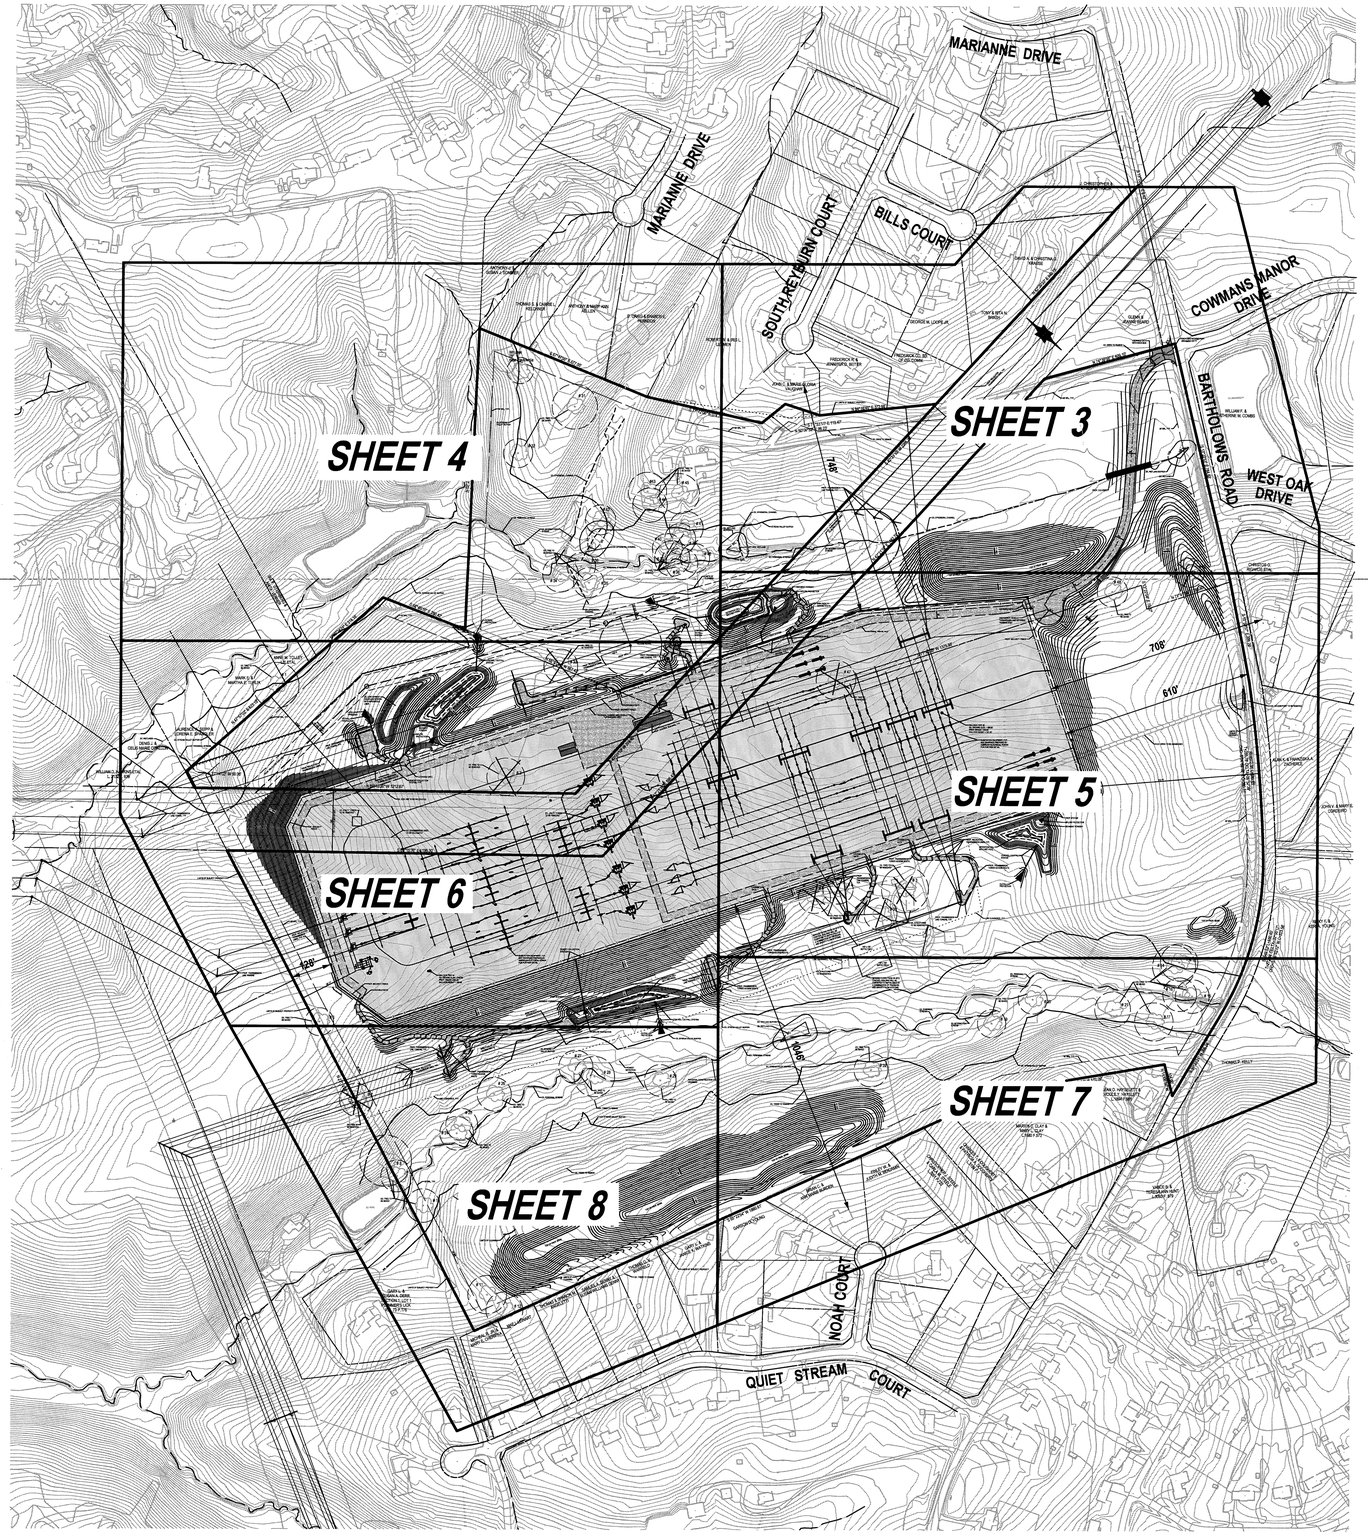

SCALE 1" = 200'

200 100 0 200 400

GRADING ORIENTATION PLAN

KEMPTOWN SUBSTATION

SITUATED AT THE INTERSECTION OF BARTHOLOWS ROAD
AND WEST OAK DRIVE
NEW MARKET ELECTION DISTRICT No. 9
FREDERICK COUNTY, MARYLAND

1" = 200'

SHEET 2 OF 23

PROJECT NO. 1814-00-00

Loiederman Soltesz Associates, Inc.
Engineering
Planning
Surveying
Environmental Sciences
Rockville
Lanham
Waldorf
Leonardtown
ROCKVILLE OFFICE
2 Research Place, Suite 100
Rockville, MD 20850
t. 301.948.2750 f. 301.948.9067
www.LSAssociates.net

NO.	REVISIONS	BY	DATE

DATE: AUGUST 2010 | CAD STANDARDS VERSION: V8 - 2000
DESIGNED: G.P. | TECHNICIAN: G.M.M. | CHECKED: K.C.R.

MISS UTILITY NOTE

INFORMATION CONCERNING EXISTING UNDERGROUND UTILITIES WAS OBTAINED FROM AVAILABLE RECORDS. THE CONTRACTOR MUST DETERMINE THE EXACT LOCATION AND ELEVATION OF ALL EXISTING UTILITIES AND UTILITY CROSSINGS BY DIGGING TEST PITS BY HAND. WELL IN ADVANCE OF THE START OF EXCAVATION, CONTACT "MISS UTILITY" AT 1-800-257-7777, 48 HOURS PRIOR TO THE START OF EXCAVATION. IF CLEARANCES ARE LESS THAN SHOWN ON THIS PLAN OR TWELVE (12) INCHES, WHICHEVER IS LESS, CONTACT THE ENGINEER AND THE UTILITY COMPANY BEFORE PROCEEDING WITH CONSTRUCTION. CLEARANCES LESS THAN NOTED MAY REQUIRE REVISIONS TO THIS PLAN.

PREPARED FOR:

KENNY CONSTRUCTION COMPANY
12916 CONAMAR DRIVE
SUITE #204 / SUITE # 205
HAGERSTOWN, MARYLAND 21742
PHONE: 301-745-9985
FAX: 301-745-3636
ATTN.: MR. ROBERT DAHLIN

COPYRIGHT ADC THE MAP PEOPLE
PERMITTED USE NUMBER 20811199

MAP 4689 GRID C3, C4, D3, D4

TAX MAP	ZONING CATEGORY:
89	'A'
WSSC 200' SHEET	

SITE DATUM
HORIZONTAL: NAD 83/91
VERTICAL: NAD 88

The original of this drawing document was prepared by Loiederman Soltesz Associates, Inc. (LSA). If this document was not obtained directly from LSA and/or it was transmitted electronically, LSA cannot guarantee that unauthorized changes and / or alterations were not made by others. If verification of the information contained hereon is needed, contact should be made directly with LSA. LSA makes no warranties, express or implied, concerning the accuracy of any information that has been transmitted by electronic means.

P:\18140000\PREL\Special Exception Plan Sheets\02-GRADING ORIENTATION PLAN.sht Scale=200.0000 ft / in. User=dfryer PLTdrv=PDF_Grey_NQ.plt PentblI=TEXT_SUB.tbl 7/30/2010 2:39:47 PM